PRG.0002.0001.0125

Perrott Lyon Mathieson - Perrott Lyon Mathieson - Perrott Lyon Mathieson - Perrott Lyon Mathieson

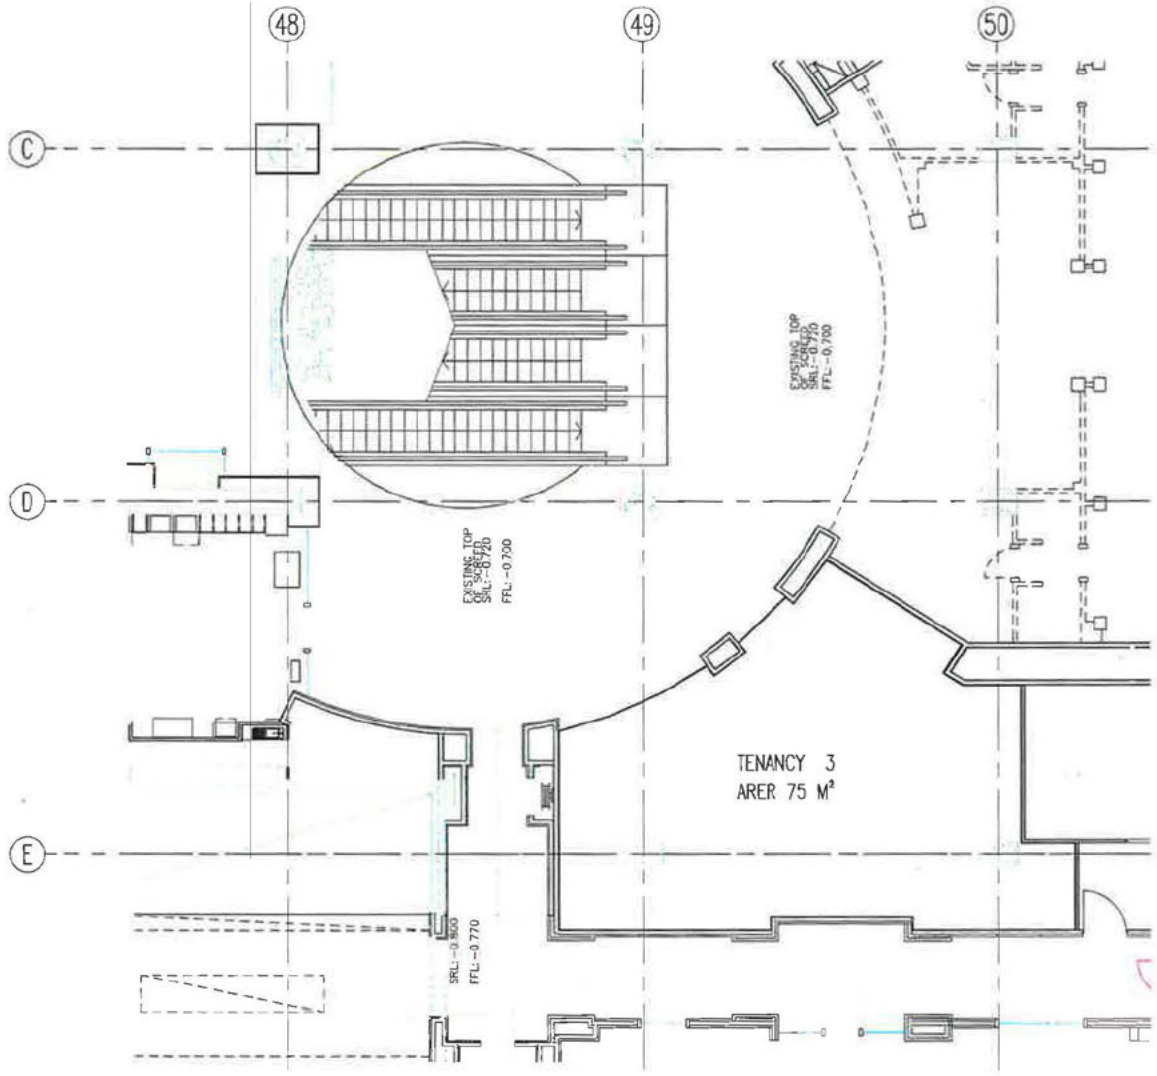

1 / - FLOOR PLAN
SCALE 1:50

Perrott Lyon Mathieson
ARCHITECTURE PLANNING URBAN DESIGN INTERIOR DESIGN

PROJECT
CROWN RETAIL PRECINCT

DRAWING TITLE
TENANCY 3 – FLOOR PLAN

DATE MAY 2011
SCALE 1:50 @ A1
DRAWN MC
CHECKED TMS
APPROVED TMS

JOB No. 5190 DRAWING No. T3-01 REVISION -

PRELIMINARY